ASSA ABLOY

Welcome to the ASSA ABLOY Smart Drawing!

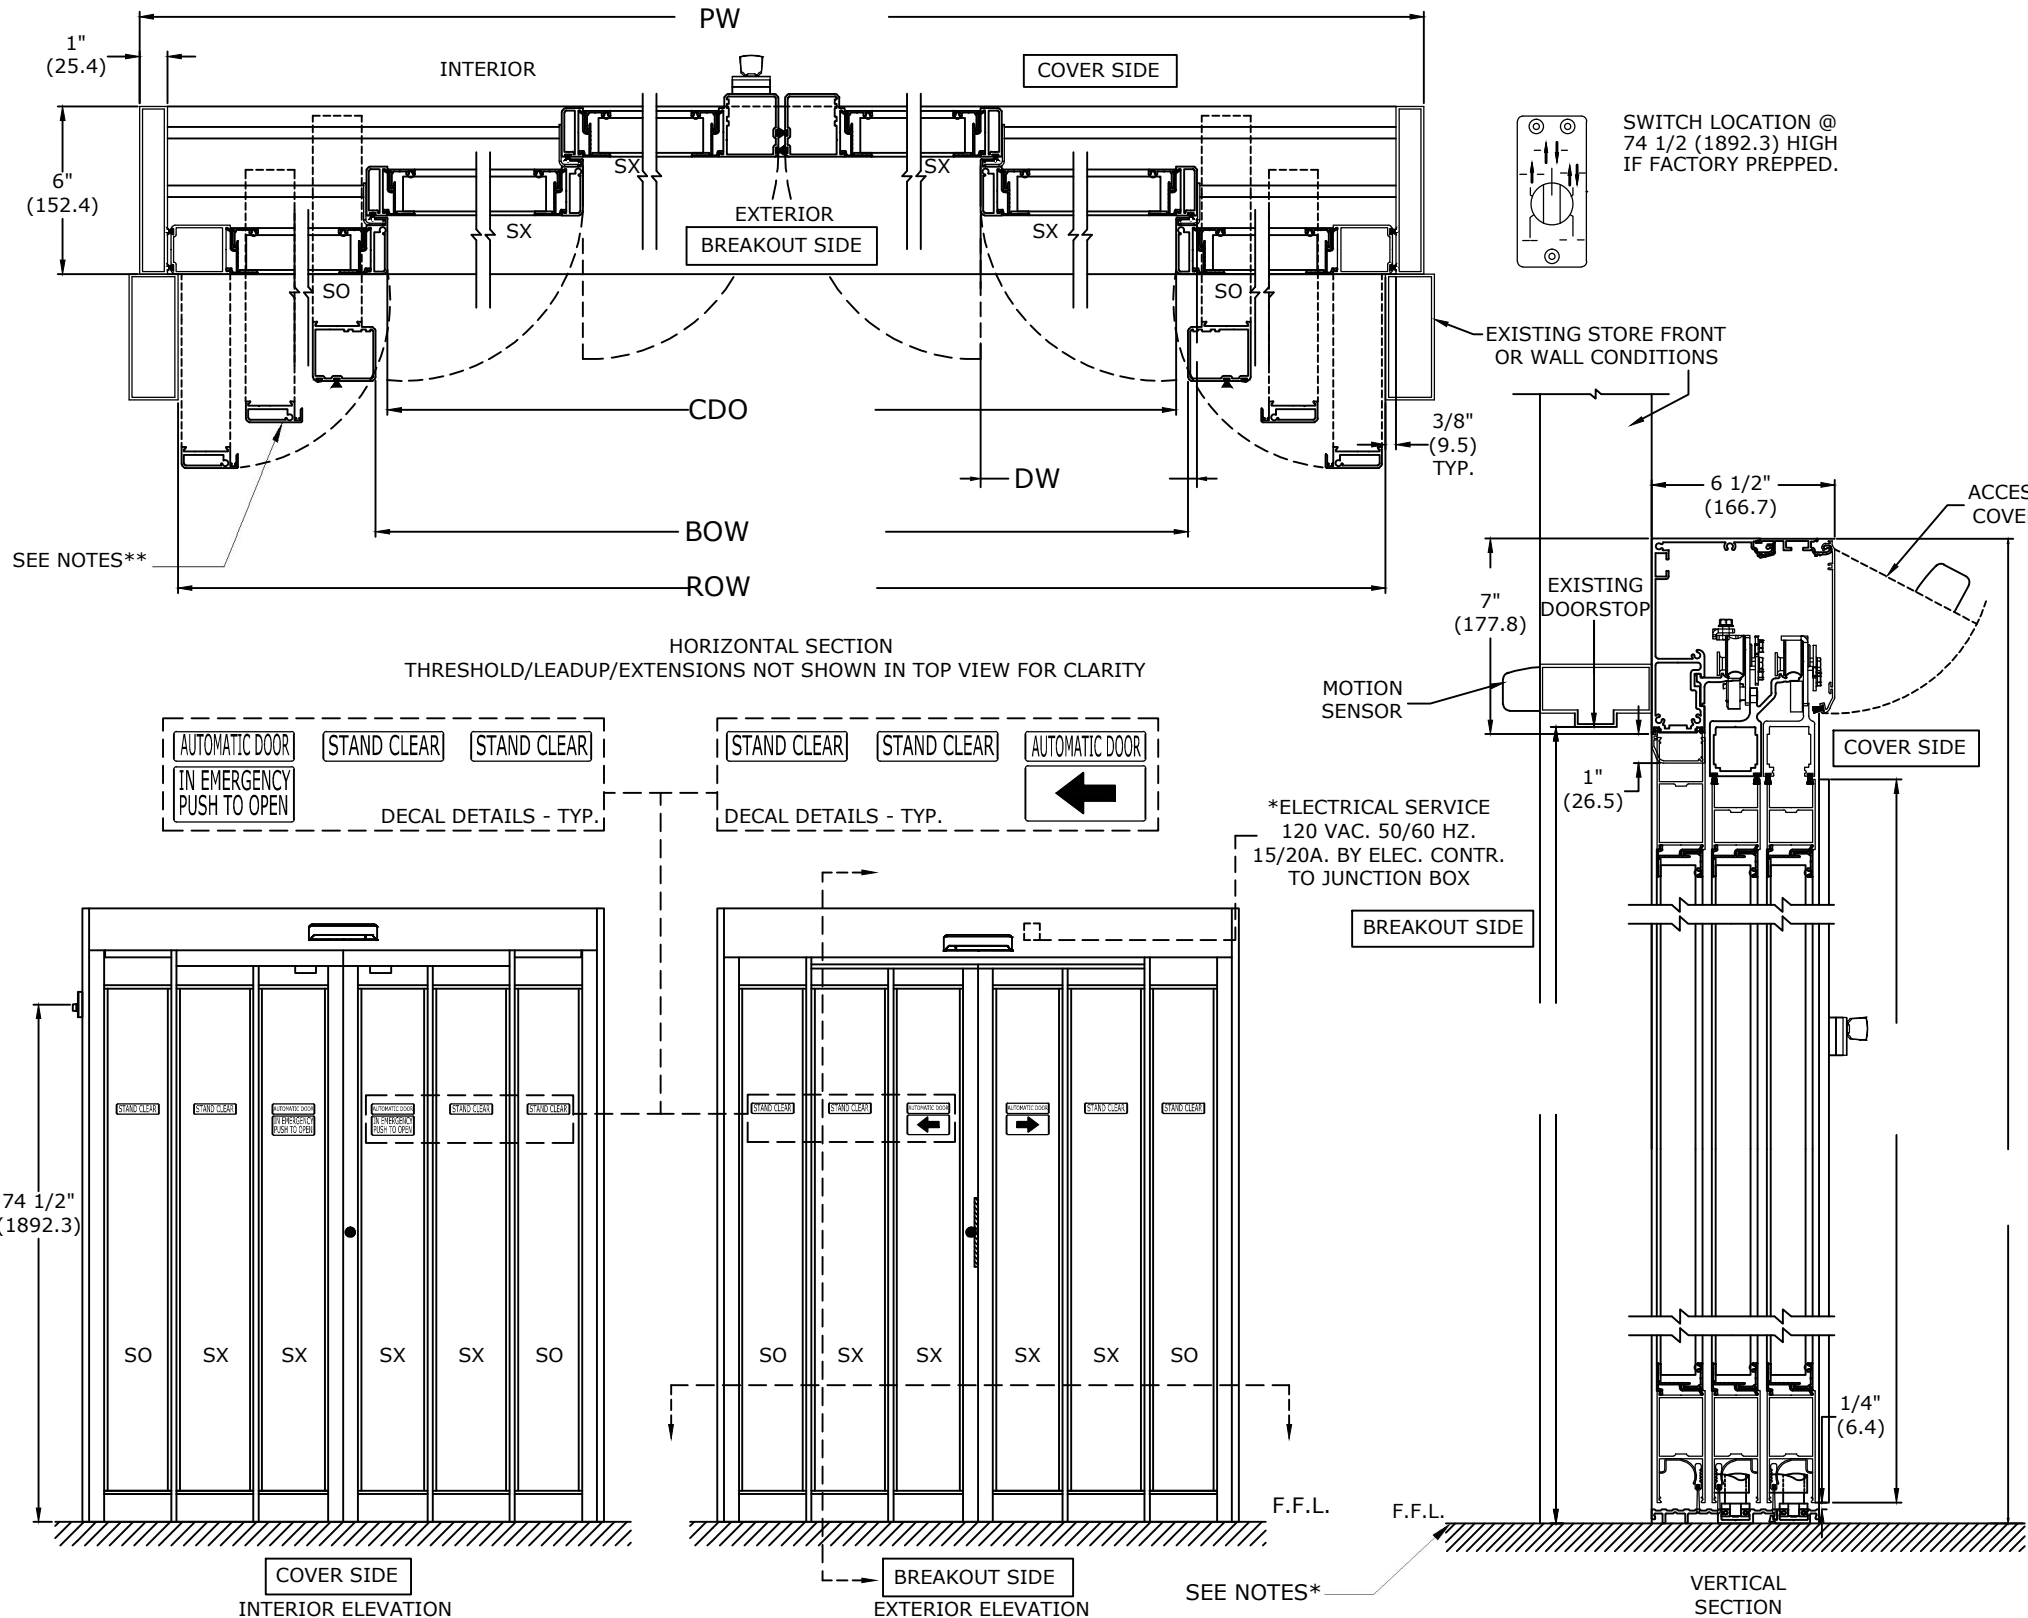Below are instructions for using the ASSA ABLOY Smart Drawing:

- Save the file to your computer, avoid opening using web based software (Internet Explorer, Firefox, etc).

- Open the file using an Adobe product (Adobe Reader, Adobe Professional, etc).

- Go to page 2 of this file.

- Change selections/dimensions based on your order using the pull down, check boxes and dimension boxes.

- Click on the 'Update' button so that the picture will update based on your selections.

- If you need to reset the defaults of the drawing, just click on the 'Reset' button.

- Once you have completed your selections/drawing, add your initials in the 'DRN BY' box located in title block.

- Click on the 'Print' button to make the non-editable PDF file to send to the customer. The date will automatically be added to the drawing.

- When the Print dialog box comes up on the screen, select a PDF writer (Adobe Pro, CutePDF Writer, etc) to print the file.

- Re-name the file, only print page 2 of the file and save it to the location you desire.

- You will not be able to save this editable document after you have opened it, please only use the 'Print' button to save a non-editable PDF file.

- You should now have a non-editable PDF file to send to your customer, it is that easy!

ASSA ABLOY

ASSA ABLOY ENTRANCE SYSTEMS 1900
AIRPORT ROAD
MONROE, NC 28110
PHONE: 1-866-237-2687
SPECDESK.NA.ENTRANCE@ASSAABLOY.COM

ASSA ABLOY SL500 T67
INTERIOR MOUNT SURFACE APPLIED FULL BREAKOUT
TELESCOPIC SLIDING DOOR SYSTEM

PW

1" (25.4)

INTERIOR

COVER SIDE

6" (152.4)

SX

SX

SX

SX

EXTERIOR
BREAKOUT SIDE

SO

SO

SWITCH LOCATION @
74 1/2 (1892.3) HIGH
IF FACTORY PREPPED.

EXISTING STORE FRONT
OR WALL CONDITIONS

CDO

DW

3/8" (9.5) TYP.

SEE NOTES**

BOW

ROW

HORIZONTAL SECTION
THRESHOLD/LEADUP/EXTENSIONS NOT SHOWN IN TOP VIEW FOR CLARITY

6 1/2" (166.7)

ACCESS COVER

7" (177.8)

EXISTING DOORSTOP

MOTION SENSOR

1" (26.5)

COVER SIDE

| AUTOMATIC DOOR | STAND CLEAR | STAND CLEAR |
| IN EMERGENCY PUSH TO OPEN | | |

DECAL DETAILS - TYP.

| STAND CLEAR | STAND CLEAR | AUTOMATIC DOOR ← |

DECAL DETAILS - TYP.

*ELECTRICAL SERVICE
120 VAC. 50/60 HZ.
15/20A. BY ELEC. CONTR.
TO JUNCTION BOX

BREAKOUT SIDE

74 1/2" (1892.3)

| SO | SX | SX | SX | SX | SO |

COVER SIDE
INTERIOR ELEVATION

| SO | SX | SX | SX | SX | SO |

BREAKOUT SIDE
EXTERIOR ELEVATION

F.F.L.

SEE NOTES*

1/4" (6.4)

F.F.L.

VERTICAL SECTION

Notes:
EcoDoor Seals, concealed sweeps, 1" jambs, magnetic
catch, replaceable core cylinder (if supplied), interior/
exterior armored strike and 1 1/4" glass stops are supplied
with this package.
Electric locks, panics, hydraulic closers, dampeners,
cylinder guards and I/O boards not available with this
package.
Door width tolerance up to +/- 1/16".
Anything that hangs in the door opening must be removed
to allow for proper panic/swing out of doors.
*Finished floor must not be concave across the clear door
opening and not out of level more than 1/4".
**Finished floor must not be an increase in elevation
through breakout door(s) path.

ASSA ABLOY SMART DRAWING NUMBER:

DWG NO.					
DRN BY	DATE	CHK BY	DATE	REV.	DATE
CUSTOMER NAME					
JOB NAME					

ASSA ABLOY

NOTES